


PHASE	QTY.
1	16
GRID LOCATION	
BR/2	1-2/A
BR/2	1-2/B
BR/2	5-6/A
BR/2	5-6/B

ILLUSTRATIVE SAMPLE - NOT FOR CONSTRUCTION | ISSUED FOR INFORMATION ONLY

SUB-ASSEMBLY REF.	
No.	In Assembly.
16	ALONE

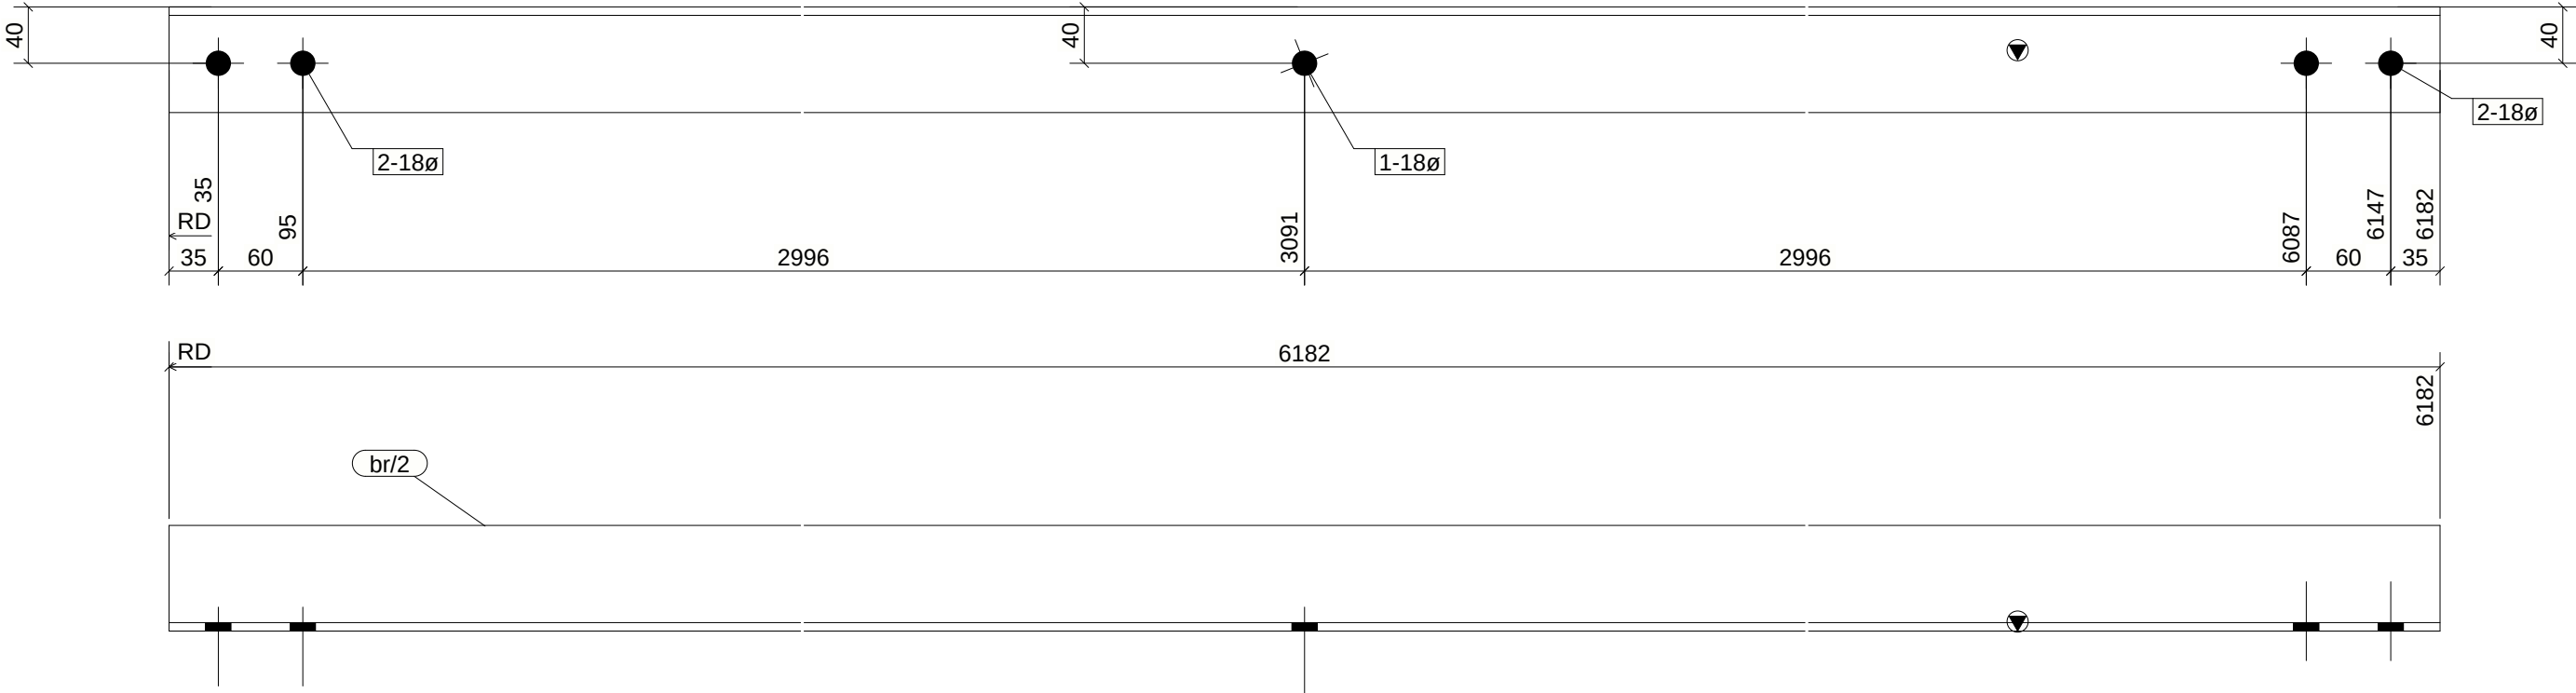

16 WALL BRACE[S] REQUIRED MK BR/2

MATERIAL LIST						
ITEM	No.OFF	SECTION	LENGTH	GRADE	WEIGHT(kg)	AREA(m ²)
br/2	1	EA75*75*6	6182	300PLUS	42.1	1.793
TOTAL:					42.1	1.8

<p>Notes:</p> <p>ILLUSTRATIVE SAMPLE - NOT FOR CONSTRUCTION.</p> <p>SIZES BY EOR. AS 4100 & AS/NZS 5131, CC2 TBC.</p> <p>HOT-ROLLED 300PLUS, PLATE GR 250, LYSAGHT G450.</p> <p>HOLES D+2 U.N.O.; HD M24: 30 DIA, HD M20: 26 DIA.</p> <p>BOLTS M20 8.8/TB, M16 8.8/S, M12 4.6/S (55 Nm).</p> <p>WELDS 6 CONTINUOUS FILLET U.N.O., GP (AS/NZS 1554.1).</p> <p>PAINT SYSTEM BY EOR (TBC). DO NOT SCALE.</p>	Rev	By	Date	Description	SAMPLE SHED 18x30				STRUCTOMAT			
					SAMPLE SITE, QLD							
					WALL BRACE				Drawn By: STRUCTOMAT			
									Checked By:			
									Approved By:			
					Scale:	Project No:	Assembly No:	Qty:	Size:	Sheet No:	Rev:	
					1:5	AU-01	BR/2	16	A3	N/A		