ILLUSTRATIVE SAMPLE - NOT FOR CONSTRUCTION | ISSUED FOR INFORMATION ONLY

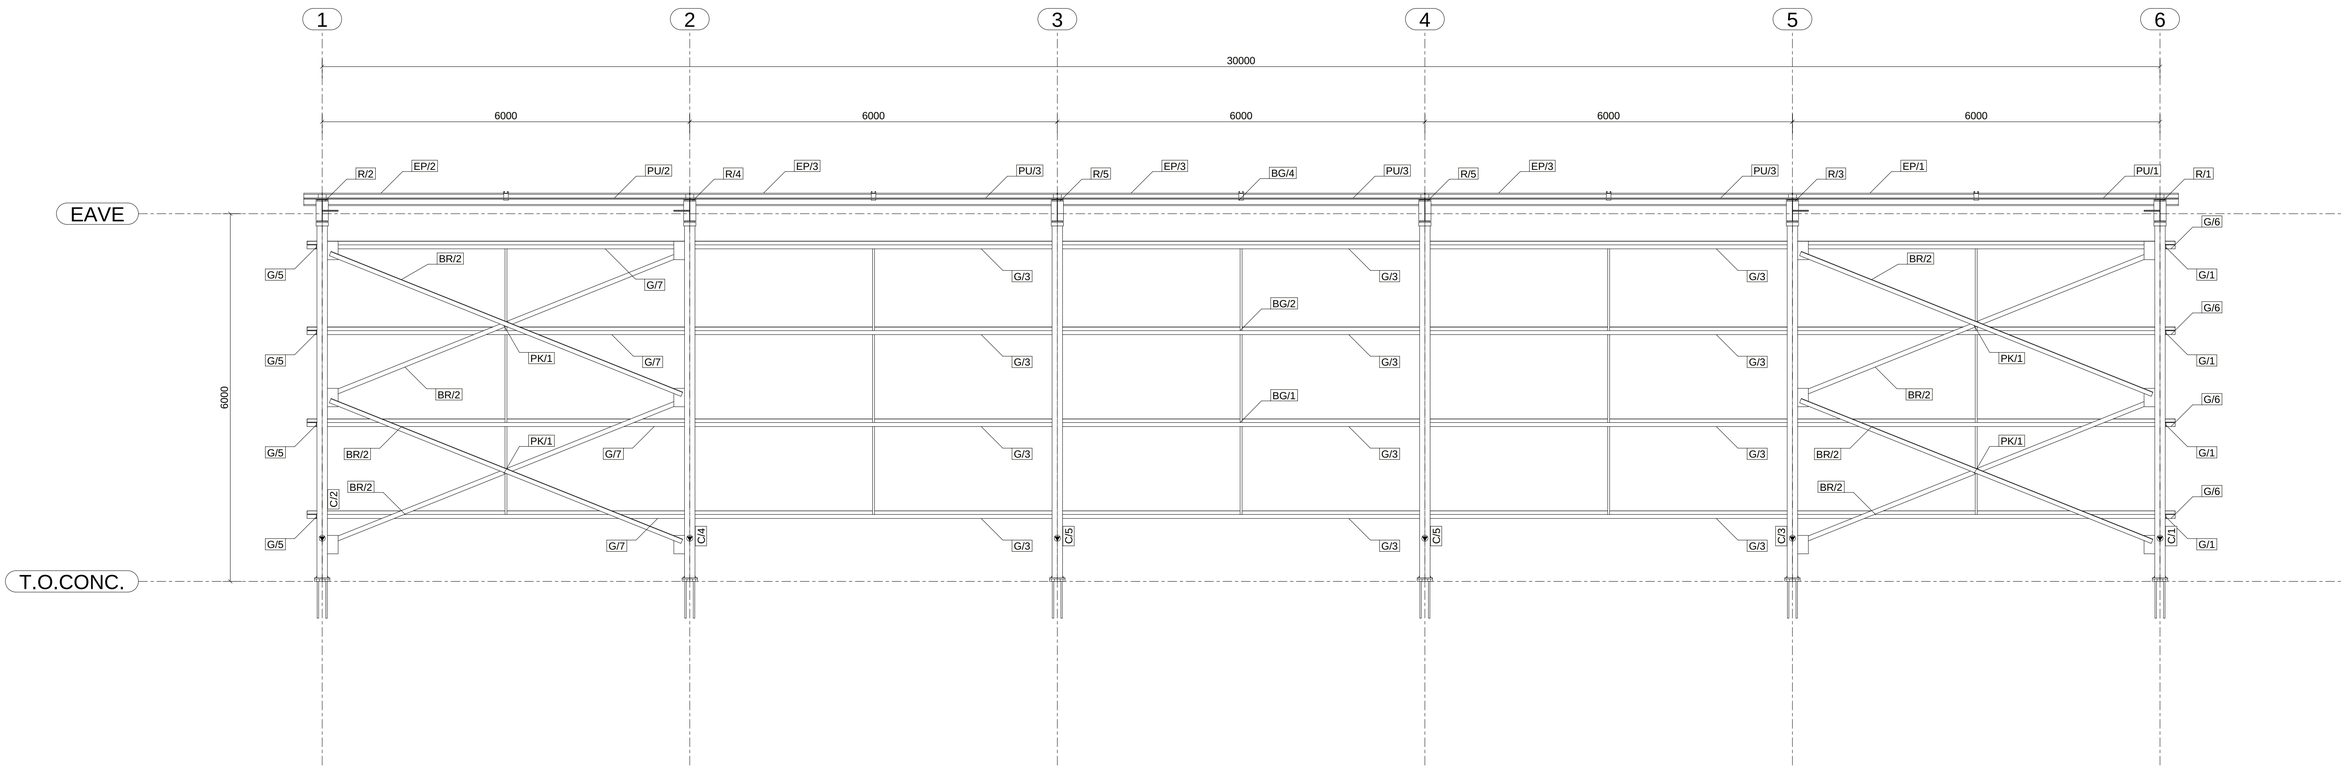

Notes:
ILLUSTRATIVE SAMPLE - NOT FOR CONSTRUCTION.
ERECT TO AS/NZS 5131. SURVEY HD BOLTS FIRST.
FRAMES TEMPORARILY BRACED UNTIL BRACING COMPLETE.
TENSION TB BOLTS & GROUT AFTER PLUMB & LINE.
HD BOLTS / ANCHORS: SEE TABLE ON E1.
BRIDGING BG: 1 ROW MID-BAY, FIT BEFORE SHEETING.
DOOR & GUTTER FOR REF ONLY - CONFIRM W/ SUPPLIER.

Rev	By	Date	Description

SAMPLE SHED 18x30
SAMPLE SITE, QLD

STRUCTOMAT

SIDE ELEVATION - GRID B

Drawn By: STRUCTOMAT
Checked By:
Approved By:

Scale: 1:50
Project No: AU-01
Drawing No: E4
Size: **A1**
Rev

Original Drawing Size A1