


PHASE	QTY.
1	24
GRID LOCATION	
BR/1	1-2/A-B
BR/1	5-6/A-B

SUB-ASSEMBLY REF.	
No.	In Assembly.
24	ALONE

ILLUSTRATIVE SAMPLE - NOT FOR CONSTRUCTION | ISSUED FOR INFORMATION ONLY

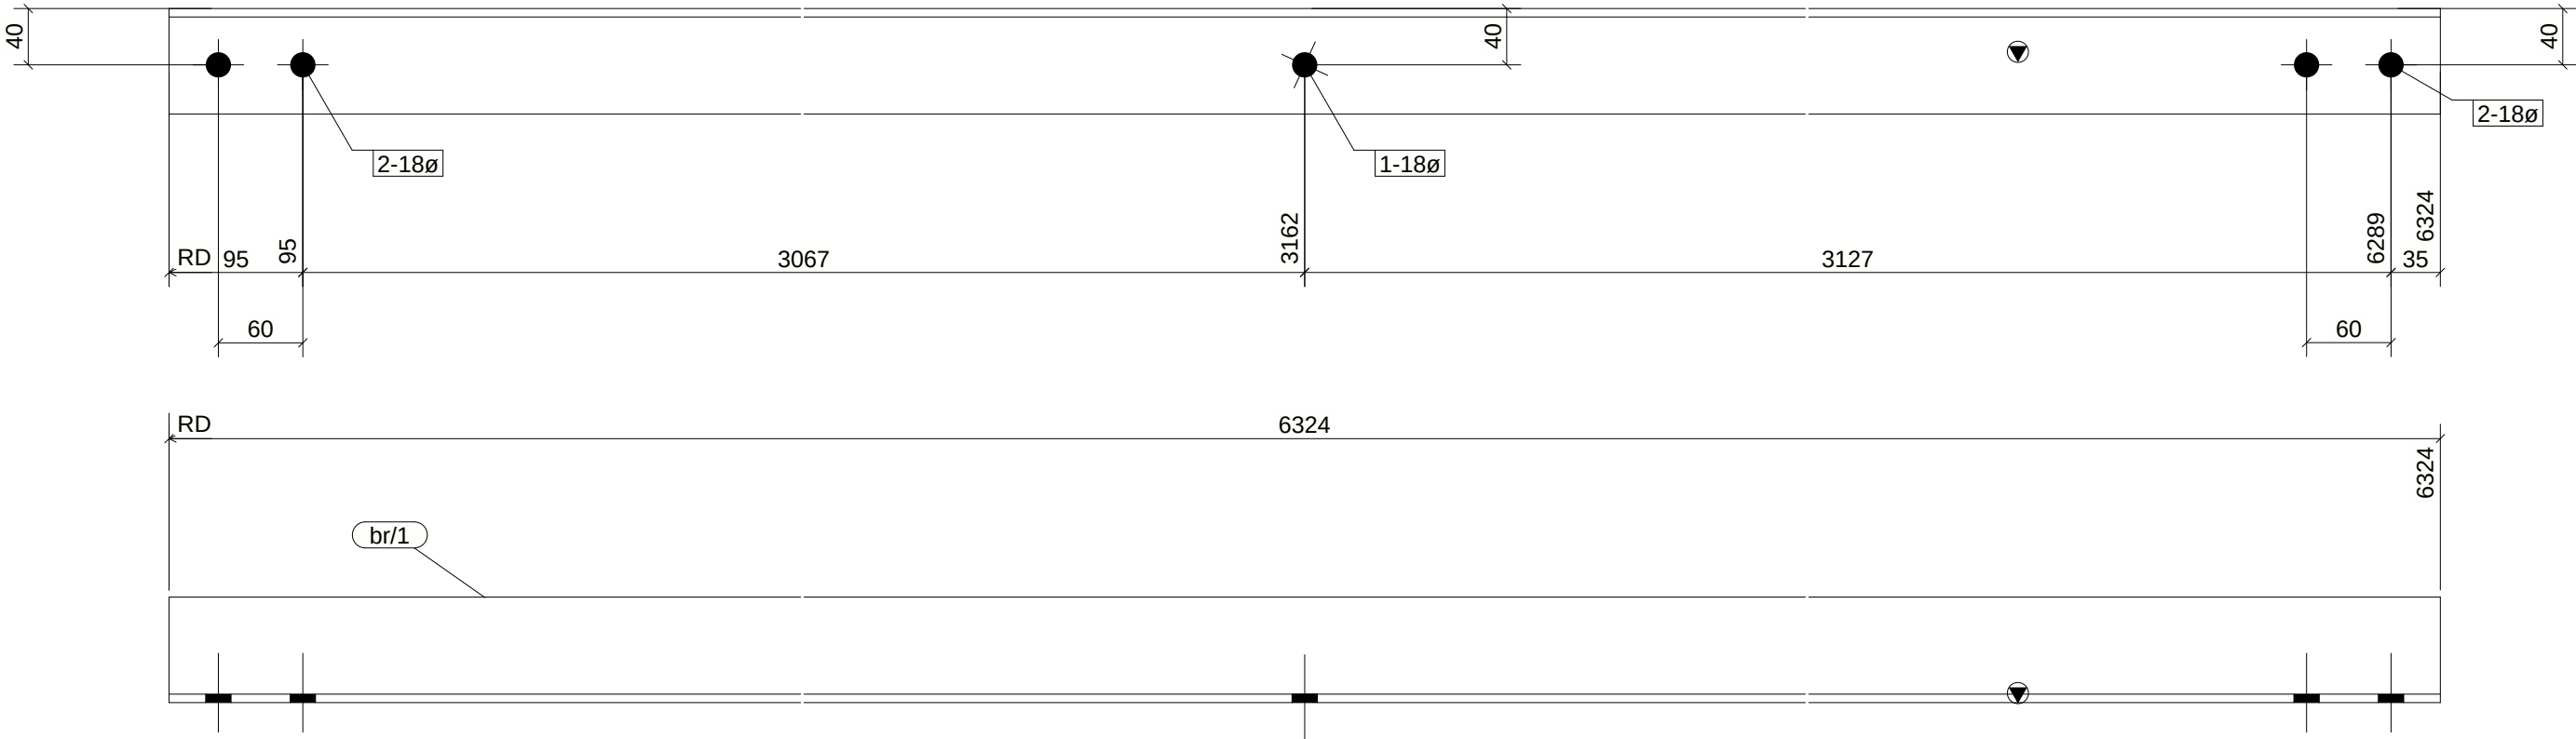

24 ROOF BRACE[S] REQUIRED MK BR/1

MATERIAL LIST						
ITEM	No.OFF	SECTION	LENGTH	GRADE	WEIGHT(kg)	AREA(m ²)
br/1	1	EA75*75*6	6324	300PLUS	43.0	1.834
TOTAL:					43.0	1.8

Notes: ILLUSTRATIVE SAMPLE - NOT FOR CONSTRUCTION. SIZES BY EOR. AS 4100 & AS/NZS 5131, CC2 TBC. HOT-ROLLED 300PLUS, PLATE GR 250, LYSAGHT G450. HOLES D+2 U.N.O.; HD M24: 30 DIA, HD M20: 26 DIA. BOLTS M20 8.8/TB, M16 8.8/S, M12 4.6/S (55 Nm). WELDS 6 CONTINUOUS FILLET U.N.O., GP (AS/NZS 1554.1). PAINT SYSTEM BY EOR (TBC). DO NOT SCALE.	Rev	By	Date	Description	SAMPLE SHED 18x30 SAMPLE SITE, QLD				STRUCTOMAT			
					ROOF BRACE			Drawn By:	STRUCTOMAT			
								Checked By:				
								Approved By:				
					Scale:	Project No:	Assembly No:	Qty:	Size:	Sheet No:	Rev:	
					1:5	AU-01	BR/1	24	A3	N/A		