


PHASE	QTY.
1	2
GRID LOCATION	
C/2	1/B
C/2	6/A

SUB-ASSEMBLY REF.		
No.	In Assembly	
2	ALONE	

ILLUSTRATIVE SAMPLE - NOT FOR CONSTRUCTION | ISSUED FOR INFORMATION ONLY

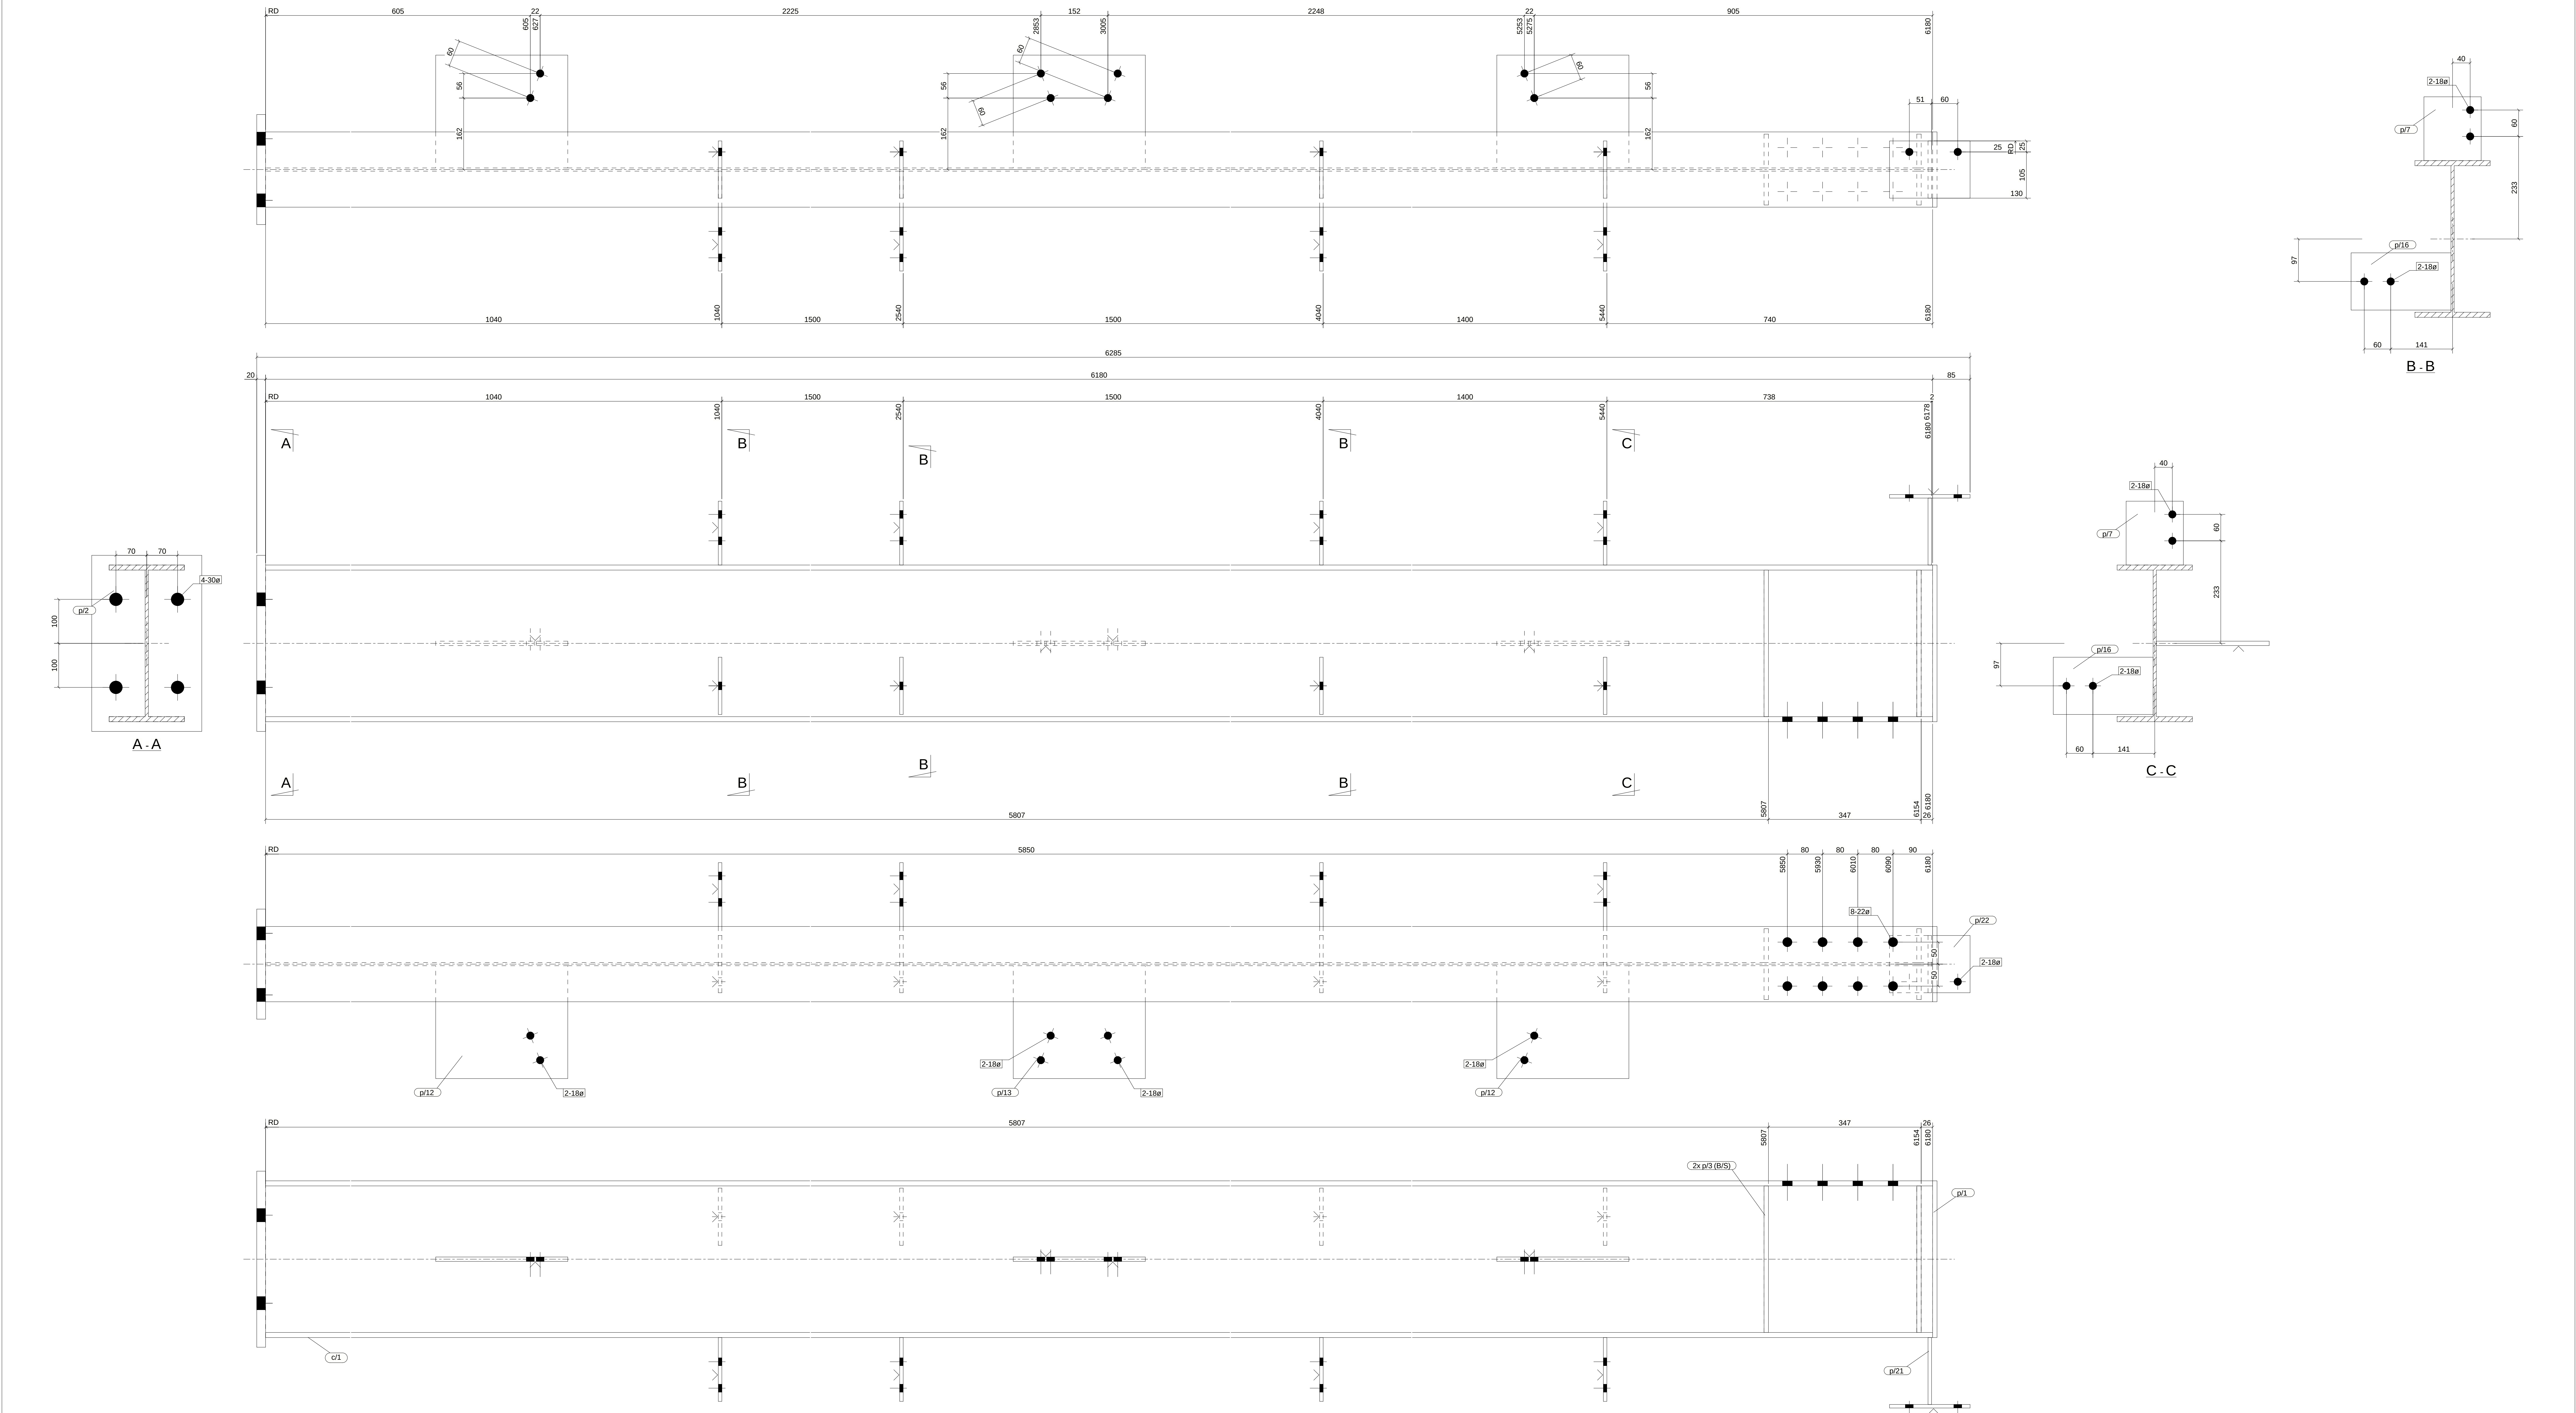

MATERIAL LIST						
ITEM	No.OFF	SECTION	LENGTH	GRADE	WEIGHT(kg)	AREA(m ²)
c/1	1	UB360*51	6180	300PLUS	313.3	8.405
p/1	1	PL10*171	356	250	4.8	0.132
p/2	1	PL20*250	400	250	15.7	0.226
p/3	4	PL10*76.8	333	250	8.0	0.238
p/7	4	FL8*130	145	250	4.7	0.168
p/12	2	FL10*300	256	250	12.1	0.330
p/13	1	FL10*300	256	250	6.0	0.165
p/16	4	FL8*130	227	250	7.4	0.259
p/21	1	FL8*130	152	250	1.2	0.044
p/22	1	FL8*130	183	250	1.5	0.053
TOTAL:					374.8	10.0

2 COLUMN[S] REQUIRED MK C/2

Notes:
ILLUSTRATIVE SAMPLE - NOT FOR CONSTRUCTION.
SIZES BY EOR. AS 4100 & AS/NZS 5131, CC2 TBC.
HOT-ROLLED 300PLUS, PLATE GR 250, LYSAGHT G450.
HOLES D=2 U.N.O., HD M24: 30 DIA, HD M20: 26 DIA.
BOLTS M20 8.8/TB, M16 8.8/S, M12 4.6/S (55 Nm).
WELDS 6 CONTINUOUS FILLET U.N.O., GP (AS/NZS 1554.1).
PAINT SYSTEM BY EOR (TBC), DO NOT SCALE.

Rev	By	Date	Description	SAMPLE SHED 18x30 SAMPLE SITE, QLD		STRUCTOMAT	
				COLUMN		Drawn By	STRUCTOMAT
						Checked By	
						Approved By	
						Qty	1
						Size	A0
						Sheet No	N/A
						Rev	