


PHASE	QTY.
1	2
GRID LOCATION	
DJ/1	1/A-B
DJ/1	6/A-B

SUB-ASSEMBLY REF.	
No.	In Assembly.
2	ALONE

ILLUSTRATIVE SAMPLE - NOT FOR CONSTRUCTION | ISSUED FOR INFORMATION ONLY

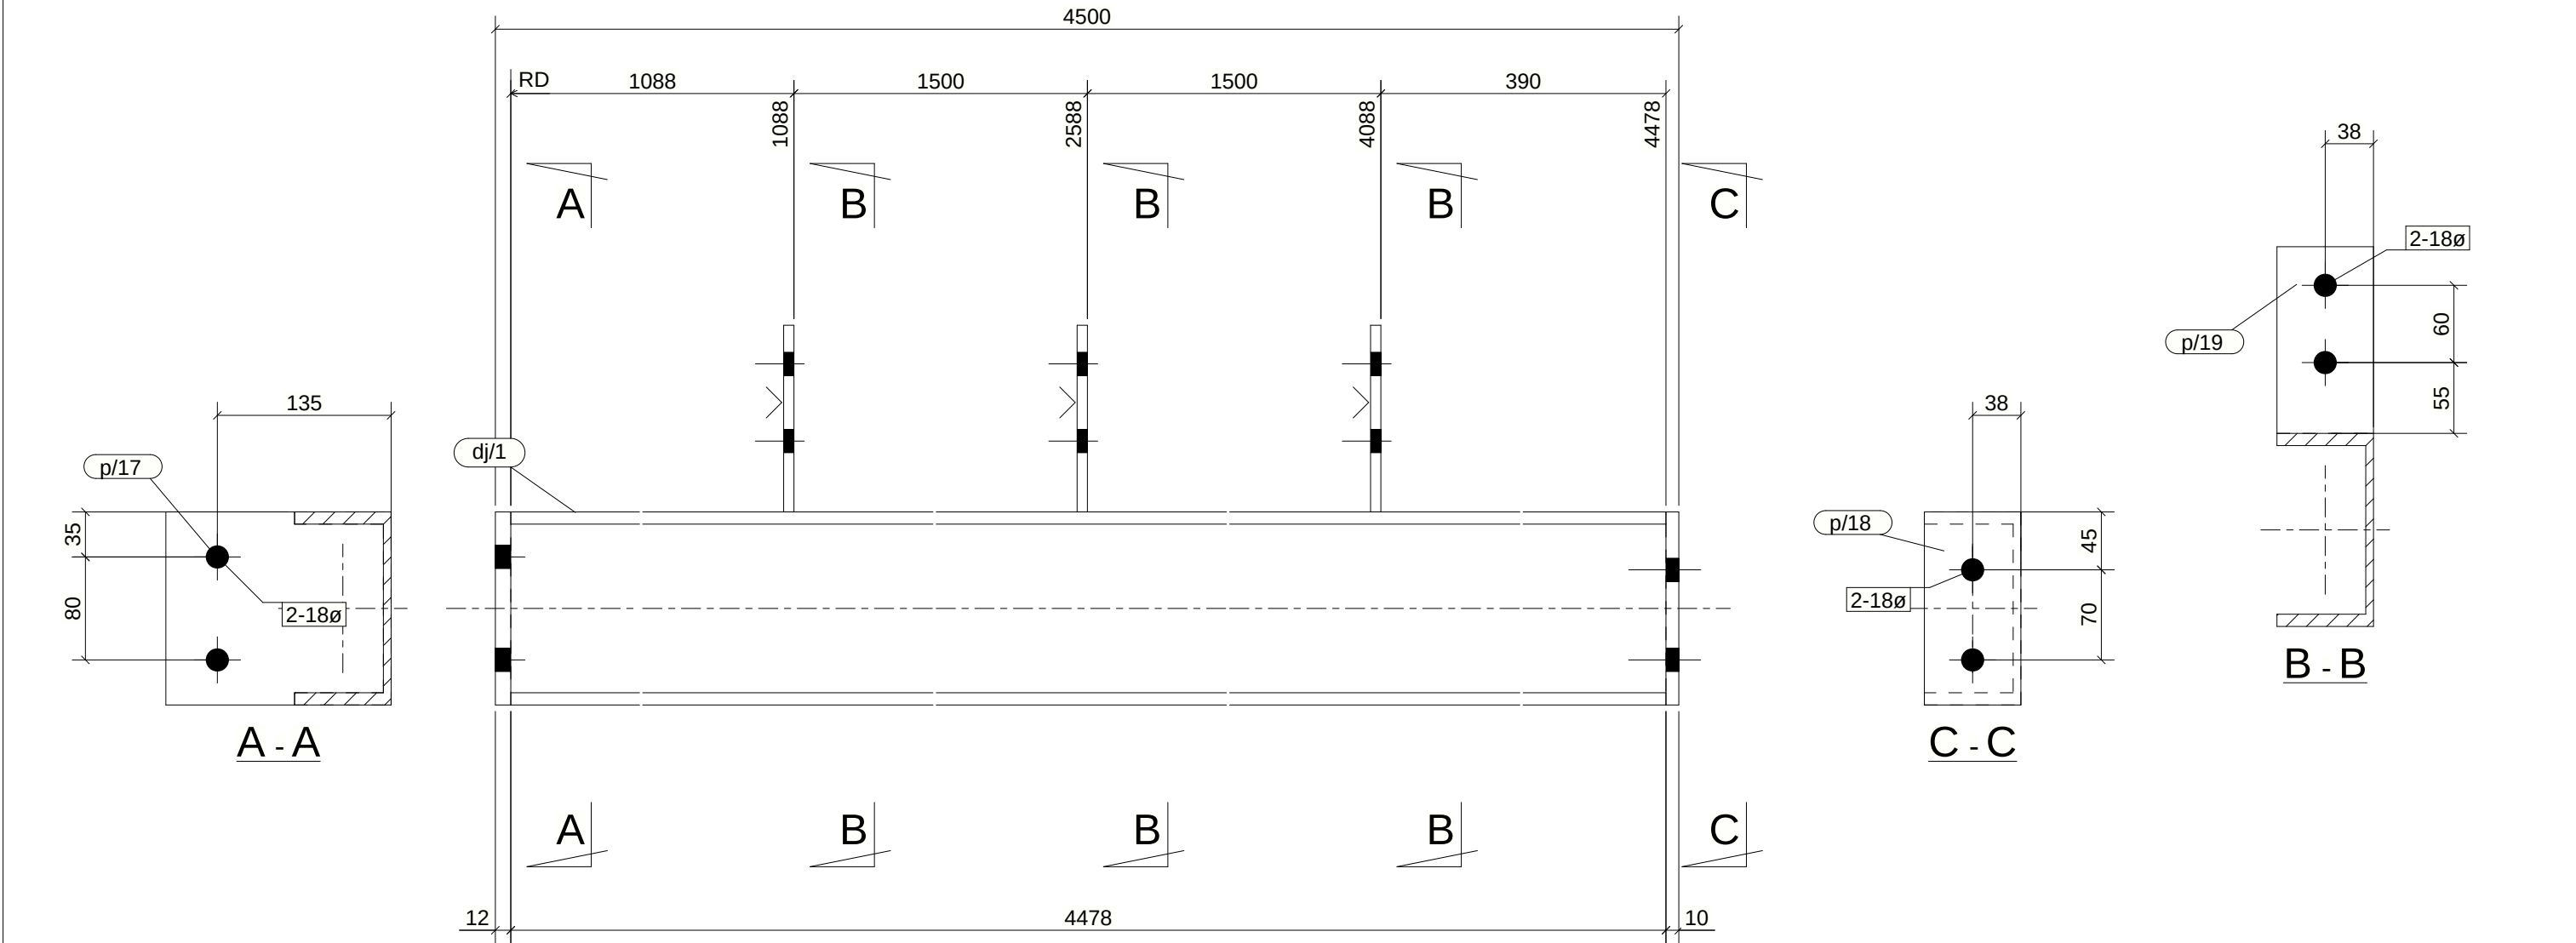

2 DOOR JAMB[S] REQUIRED MK DJ/1

MATERIAL LIST						
ITEM	No.OFF	SECTION	LENGTH	GRADE	WEIGHT(kg)	AREA(m ²)
dj/1	1	PFC150*75	4478	300PLUS	79.3	2.597
p/17	1	FL12*150	175	250	2.5	0.060
p/18	1	FL10*75	150	250	0.9	0.027
p/19	3	FL8*75	145	250	2.0	0.076
TOTAL:					84.7	2.8

Notes:
ILLUSTRATIVE SAMPLE - NOT FOR CONSTRUCTION.
SIZES BY EOR. AS 4100 & AS/NZS 5131, CC2 TBC.
HOT-ROLLED 300PLUS, PLATE GR 250, LYSAGHT G450.
HOLES D+2 U.N.O.; HD M24: 30 DIA, HD M20: 26 DIA.
BOLTS M20 8.8/TB, M16 8.8/S, M12 4.6/S (55 Nm).
WELDS 6 CONTINUOUS FILLET U.N.O., GP (AS/NZS 1554.1).
PAINT SYSTEM BY EOR (TBC). DO NOT SCALE.

Rev	By	Date	Description	SAMPLE SHED 18x30 SAMPLE SITE, QLD							
				STRUCTOMAT							