

ILLUSTRATIVE SAMPLE - NOT FOR CONSTRUCTION | ISSUED FOR INFORMATION ONLY

1

2


3

4

5

6

7

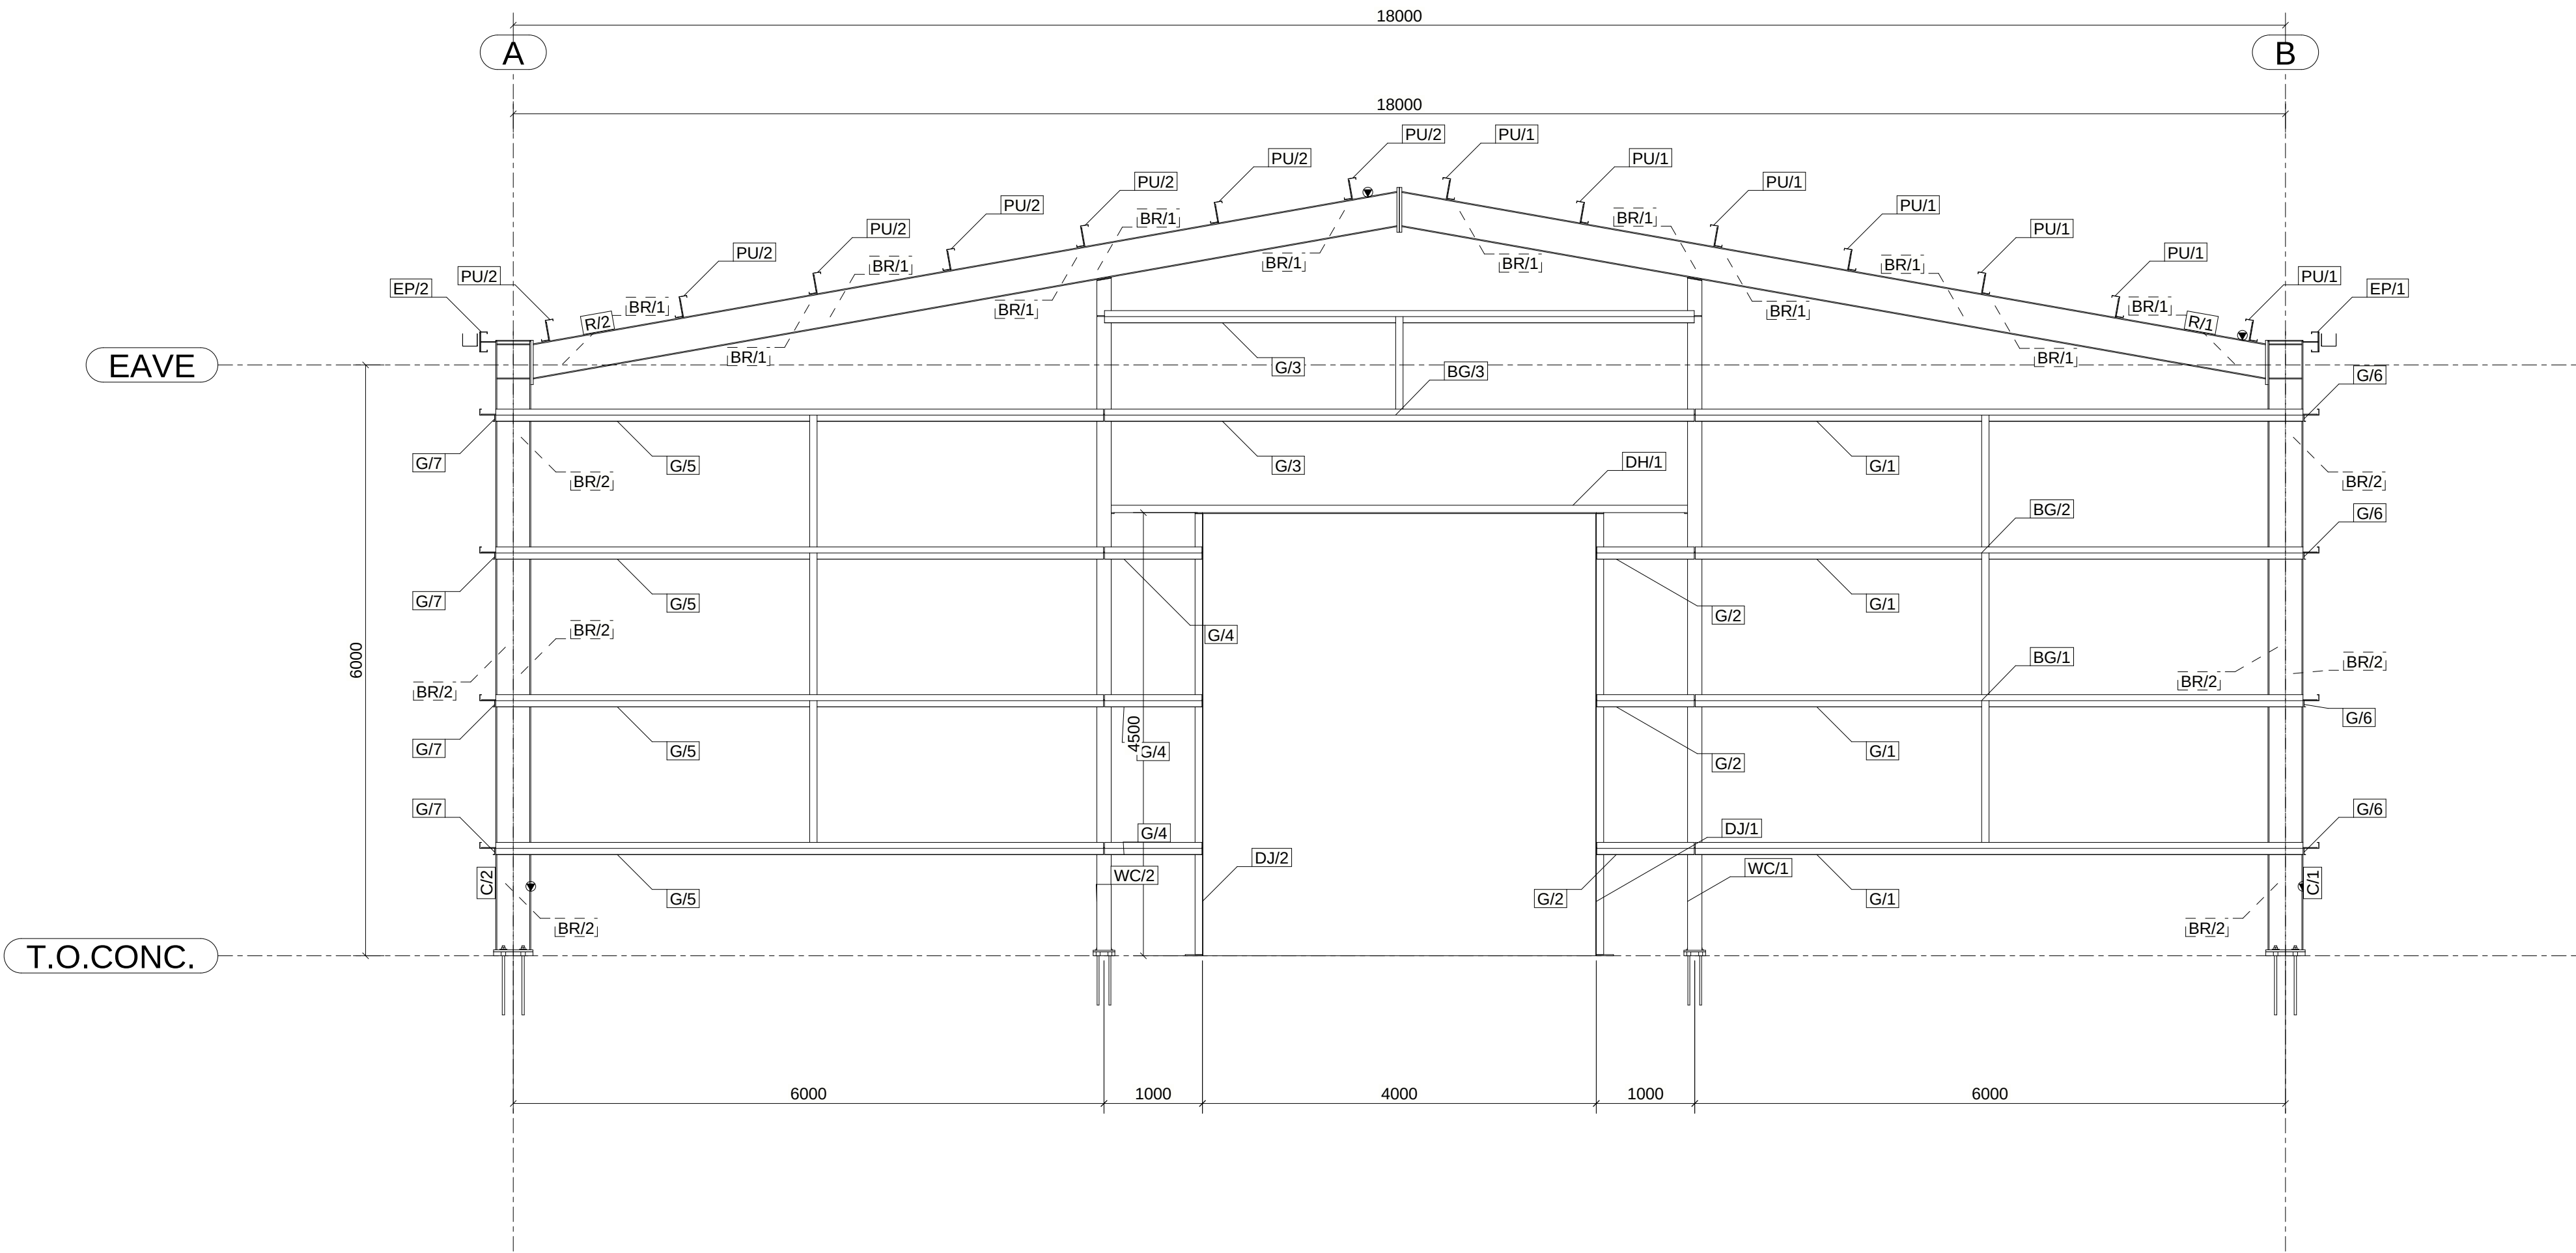

Notes:
ILLUSTRATIVE SAMPLE - NOT FOR CONSTRUCTION.
ERECT TO AS/NZS 5131. SURVEY HD BOLTS FIRST.
FRAMES TEMPORARILY BRACED UNTIL BRACING COMPLETE.
TENSION TB BOLTS & GROUT AFTER PLUMB & LINE.
HD BOLTS / ANCHORS: SEE TABLE ON E1.
BRIDGING BG: 1 ROW MID-BAY, FIT BEFORE SHEETING.
DOOR & GUTTER FOR REF ONLY - CONFIRM W/ SUPPLIER.

Rev	By	Date	Description

SAMPLE SHED 18x30 SAMPLE SITE, QLD			STRUCTOMAT	
END ELEVATION - GRID 6			Drawn By:	STRUCTOMAT
			Checked By:	
			Approved By:	
Scale: 1:50	Project No: AU-01	Drawing No: E6	Size: A1	Rev